Permit #F00019540

FilmL.A., Inc.
1201 W. 5th Street, Suite T-800
Los Angeles, CA 90017
t: (213)977-8600 - f: (213)977-8601
www.filmla.com

Summary Information

Permit No: F00019540 **Type of Permit:** FILMING **Release Date:** 08/31/2009

Production Company WARNER BROS TELEVISION PRODUCTION

Insured Company Name WARNER BROS TELEVISION PRODUCTION

Contact Phone No. 1 818-954-4100
Contact Phone No. 2
Fax 818-954-7870
Address 4000 WARNER BLVD
BURBANK, California 91522

Production Title CHUCK

Type of Production TV Drama

Producer Paul F. Marks

Director Jeremiah Chechik

1st AD Chris De La Penna

Production Manager Doug Ornstein

FilmL.A. Coordinator Yulizza Ramirez

Location Manager KELLY HARRIS
Primary Phone Office - (818) 954-1165
Secondary Phone Office - (818) 385-7384

Location Assistant Carolyn Schultz
Primary Phone Office - 818-385-7202
Secondary Phone

Fees

Posting 900	$156.00
Notification Charge	$155.00
FILMLA FILM APPLICATION FEE	$625.00
LA CITY LANE AND STREET CLOSURE FEE	$312.00
LA CITY FIRE SAFETY OFFICER	$2,176.00
LA CITY FIRE DEPARTMENT SPOT CHECK SURCHARGE	$85.00
LA CITY DEPT OF REC AND PARKS SPECIAL FACILITY ADMINISTRATION FEE	$150.00

Total Permit Fee $3,659.00

Number of Locations 2

NOT A PERMIT

Permit #F00019540

FilmL.A., Inc.
1201 W. 5th Street, Suite T-800
Los Angeles, CA 90017
t: (213)977-8600 - f: (213)977-8601
www.filmla.com

Summary Information — Location

Permit Number F00019540
Production Company WARNER BROS TELEVISION PRODUCT...
Insured Company WARNER BROS TELEVISION PRODUCT...
Production Title CHUCK

Location Manager KELLY HARRIS
Primary Phone Office - (818) 954-1165
Secondary Phone Office - (818) 385-7384

Location Address 506 S Grand Ave, Los Angeles, CA, 90071

Location Names MILLENNIUM BILTMORE HOTEL

Location Type Hotel

Location Description BILTMORE HOTEL.

Prep Dates 9/1/2009 - 9/1/2009 04:00 - 08:00

Film Dates 9/1/2009 - 9/1/2009 08:00 - 00:00

Open or Closed to the Public Closed

Generic Conditions
Community Survey Obtained
Must comply with attached Rec & Park Conditions
Must Maintain 5' Clearance on Sidewalks/Walkways
No Cast and Crew parking on areas streets.

Please see attached documents
Pershing Square Garage.pdf
Olive btw 6th North 350' WS Curb CHUCK Rev 8-31-09 dc.pdf
Grand btw 5th South 325' ES Curb CHUCK rev 8-31-09 dc.pdf
Downtown LA July 2009.pdf

Equipment on Location

Type	Quantity
5 or 10 ton trucks	10
Cast/Crew vehicles	250
Condors	1
Cranes	2
Cube Trucks	2
Generator	2
Honey Wagons	1
Motor Homes	6
Picture vehicles	3
Portable restrooms	1
Scissor Lifts	2
Semi Trucks	2
Stakebed Trucks	4
Vans	4

Personnel on Location

Type	Quantity
Cast	7
Crew	100
Extras	143
LA City UFSO assigned	1
Off-Duty/Retired LAPD Officer(s)	1

Filming Activities Brandishing weapons; Camera on sticks; Equipment on property; Equipment on sidewalk, in curb lane & across street; Interior Dialogue; Interior Performance and Playback; Choreographed Fight Scene; Dolly and Track; Interior walk and Talk in the "Gold Ballroom"; Running Cable;

Special Effects: F/X Permit # 13570

Type	No. Times Per Day	No. Takes Per Take
Small Propane Tourch to light desserts	6 - 10	6 - 10

Description of F/X Scene:

NOT A PERMIT

Permit #F00019540

FilmL.A., Inc.
1201 W. 5th Street, Suite T-800
Los Angeles, CA 90017
t: (213)977-8600 - f: (213)977-8601
www.filmla.com

Summary Information — Location

Permit Number F00019540
Production Company WARNER BROS TELEVISION PRODUCT...
Insured Company WARNER BROS TELEVISION PRODUCT...
Production Title CHUCK

Location Manager KELLY HARRIS
Primary Phone Office - (818) 954-1165
Secondary Phone Office - (818) 385-7384

Jurisdiction **Political:** Los Angeles City - Council District 09 **Police:** Los Angeles Police Department **Fire:** Los Angeles City

Location Notes

Coordinator Note -EQUIPMENT ARRIVING AT BASECAMP ON 8/31 BETWEEN 1800-2359 HRS.
-EQUIPMENT STAYING OVERNIGHT FROM 8/31 TO 9/3 AT 0600 HRS.

Coordinator Note -NO RAPG MONITOR REQUIRED AT PERSHING SQUARE PARKING FROM 0500-0100 HRS.

Parking

Base Camp
Location Type : Private Parking Lot
Street : Joes Auto Park @ 437 S. Hill St. & 440 S. Olive St.

Crew Parking
Location Type : Private Parking Lot
Street : Pershing Square @ 530 S. Olive

Posting "No Parking" signs E/S Grand Ave., 5th St. going South 325 feet
W/S Olive, 6th St. going North 350 feet

Approximate Footage 601 - 900 **Log Number** 1002922

Date(s) 9/1/2009 to 9/2/2009 **Time(s)** 00:00 to 00:00

Posting "No Parking" signs E/S Grand Ave., 5th St. going South 325 feet
W/S Olive, 6th St. going North 350 feet

Approximate Footage 601 - 900 **Log Number** 1002923

Date(s) 9/2/2009 to 9/2/2009 **Time(s)** 18:00 to 06:00

Lane / Full Closure E/S curblane Grand Ave., 5th St. - South 325' (Continuous)

Approximate Footage 301 - 600

Date(s) 9/1/2009 to 9/3/2009 **Time(s)** 04:00 to 06:00

Lane / Full Closure W/S curblane Olive, 6th St. - North to crosswalk

Approximate Footage 0 - 300

Date(s) 9/1/2009 to 9/3/2009 **Time(s)** 04:00 to 06:00

NOT A PERMIT

Permit #F00019540

FilmL.A., Inc.
1201 W. 5th Street, Suite T-800
Los Angeles, CA 90017
t: (213)977-8600 - f: (213)977-8601
www.filmla.com

Summary Information

Location

Permit Number F00019540
Production Company WARNER BROS TELEVISION PRODUCT...
Insured Company WARNER BROS TELEVISION PRODUCT...
Production Title CHUCK

Location Manager KELLY HARRIS
Primary Phone Office - (818) 954-1165
Secondary Phone Office - (818) 385-7384

Location Address 506 S Grand Ave, Los Angeles, CA, 90071

Location Names MILLENNIUM BILTMORE HOTEL

Location Type Hotel

Location Description BILTMORE HOTEL.

Prep Dates 9/2/2009 - 9/2/2009 07:00 - 10:00

Film Dates 9/2/2009 - 9/2/2009 10:00 - 02:00

Strike Dates 9/3/2009 - 9/3/2009 02:00 - 06:00

Open or Closed to the Public Closed

Generic Conditions
Community Survey Obtained
Must comply with attached conditions
Must Maintain 5' Clearance on Sidewalks/Walkways
No Cast and Crew parking on areas streets.

Please see attached document Downtown LA July 2009.pdf

Equipment on Location

Type	Quantity
5 or 10 ton trucks	10
Cast/Crew vehicles	250
Condors	1
Cranes	2
Cube Trucks	2
Generator	2
Honey Wagons	1
Motor Homes	6
Picture vehicles	3
Portable restrooms	1
Scissor Lifts	2
Semi Trucks	2
Stakebed Trucks	4
Vans	4

Personnel on Location

Type	Quantity
Cast	7
Crew	100
Extras	143
LA City UFSO assigned	1

Filming Activities Brandishing weapons; Camera on sticks; Equipment on property; Equipment on sidewalk, in curb lane & across street; Interior Dialogue; Interior Performance and Playback; Choreographed fight scenes; Dolly and track; Interior Dialogue in "Gold" Ballroom; Running Cable; Small propane Tourch to light dessert item;

Jurisdiction **Political:** Los Angeles City - Council District 09 **Police:** Los Angeles Police Department **Fire:** Los Angeles City

Location Notes

Coordinator Note -NO RAPG MONITOR REQUIRED AT PERSHING SQUARE PARKING FROM 0500-0100 HRS.

NOT A PERMIT

Permit #F00019540

FilmL.A., Inc.
1201 W. 5th Street, Suite T-800
Los Angeles, CA 90017
t: (213)977-8600 - f: (213)977-8601
www.filmla.com

Summary Information

Location

Permit Number	F00019540	**Location Manager**	KELLY HARRIS
Production Company	WARNER BROS TELEVISION PRODUCT...	Primary Phone	Office - (818) 954-1165
Insured Company	WARNER BROS TELEVISION PRODUCT...	Secondary Phone	Office - (818) 385-7384
Production Title	CHUCK		

Parking

Base Camp
Location Type : Private Parking Lot
Street : Joe's Auto Park @ 437 S. Hill St. & 440 S. Olive St.

Crew Parking
Location Type : Private Parking Lot
Street : Pershing Square @ 530 S. Olive (Park Reservation # 27542)

NOT A PERMIT

Permit #F00019540

PARK FILM OFFICE
City of Los Angeles, Department of Recreation and Parks
4730 Crystal Springs Drive, (Mail Stop 664)
Los Angeles, California 90027
Telephone: (323) 644-6220 Fax: (213) 847-6056

Film Production Guidelines

Failure to comply with these conditions will be in violation of your film permit and may result in revocation of permit.

- NO vehicles or heavy equipment allowed on turf unless otherwise approved by the Park Film Office.
- MUST remove all self-generated trash.
- Use of City dumpsters or trashcans is prohibited.
- MUST work around park activities.
- NO exclusive use of park.
- MAY NOT block service roads, driveways, or parking lot access.
- MAY NOT park in handicap or electric vehicle parking stalls.
- NO alterations to park property unless otherwise approved by the Park Film Office.
- Company must provide own gate or overnight security as determined by the Park Film Office.
- NO staking or drilling into turf, rocks, trees, or asphalted areas unless approved by Park Film Office.
- MUST use water barrels or sandbags for tent set-up.
- MUST provide own restroom facilities.
- MUST restore alterations or damages to original or better.
- MUST adhere to Monitors instructions at all times. Monitor's instructions or judgment may override written guidelines.
- Smoking is only allowed in designated areas specified by a Park Film Monitor or Fire Marshall.
- If no monitor or Fire Marshall is assigned; there will be no smoking with the exception of an actor smoking while performing or a part of the scene.

F-19540
WARNER BROS. TELEVISION – CHUCK
(PERSHING SQUARE PARKING GARAGE)

NOT A PERMIT

- The designated smoking area may not be near any patron activity or facility. Large sand or water filled buckets must be placed in this area for disposal of tobacco products.
- The designated area may be revoked or not allowed at all depending on weather and location conditions.
- Failure to comply with these smoking guidelines may result in a fine.
- Must adhere to any guidelines given to company by the parking garage staff or management.
- OK to park 200 cars only on September 1 and 2.

F-19540
WARNER BROS. TELEVISION – CHUCK
(PERSHING SQUARE PARKING GARAGE)

NOT A PERMIT

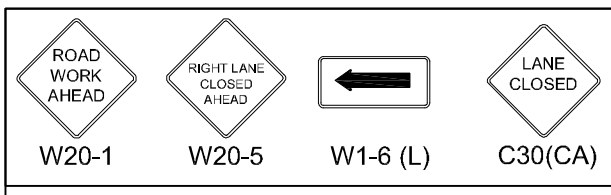

TRAFFIC CONTROL FOR:

WAERNER BROS.
"CHUCK"

FILM L.A. :
YULIZZA RAMIREZ

Permit #F00019540

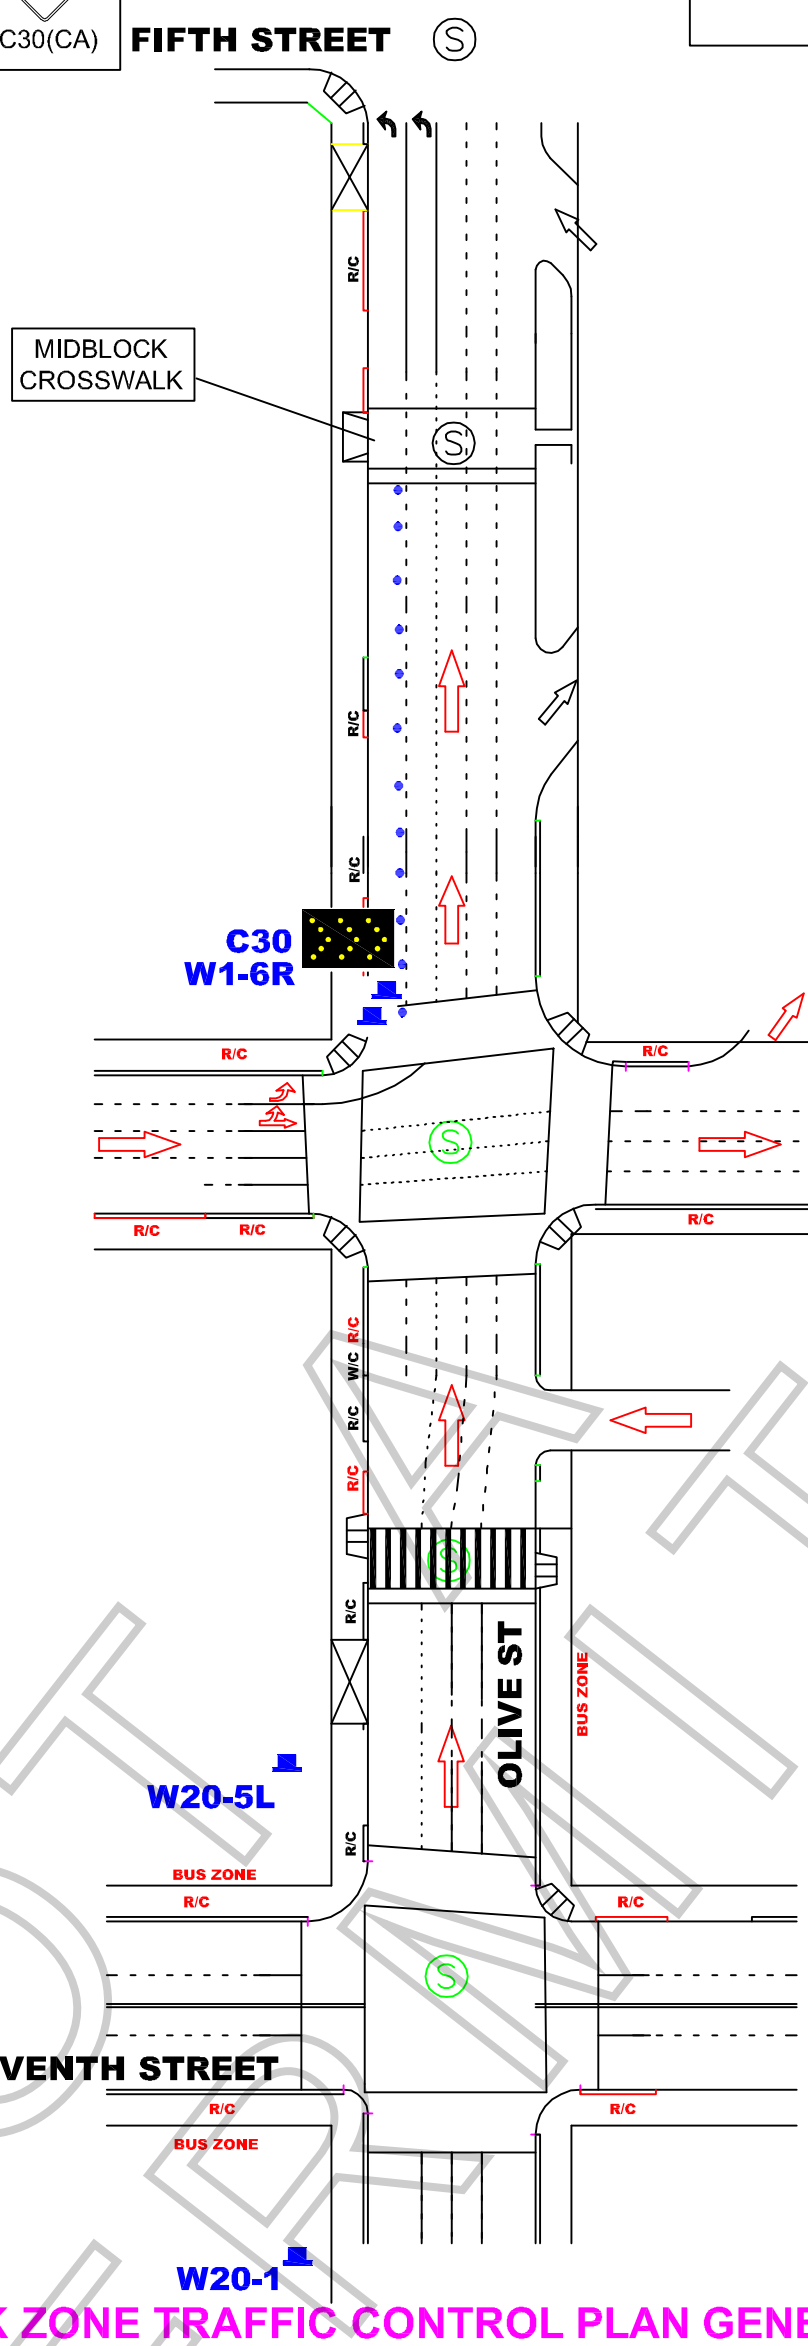

ALL TRAFFIC CONTROL WILL BE INSTALLED AND CONFORM TO THE MUTCD AND WATCH MINIMUM REQUIREMENTS

WORK ZONE TRAFFIC CONTROL PLAN GENERAL NOTES

1. TIME/DATE: 9-1-09 FROM 04:00 HOURS TO 9-3-09 06:00 HOURS.
2. ALL SIGNING, STRIPING, AND TRAFFIC CONTROL DEVICES SHALL CONFORM TO THE (CURRENT) STATE OF CALIFORNIA DEPARTMENT OF TRANSPORTATION (CALTRANS) STANDARD PLANS AND STANDARD SPECIFICATIONS, CALIFORNIA MUTCD, AND ANY ADDENDUMS THERETO, AND AS SHOWN ON THESE PLANS, SYMBOLS AND ABBREVIATIONS USED ARE SHOWN ON CALTRANS STANDARD PLANS A10A&B, A20A-D, AND A24A-E.
3. THERE WILL BE NO INTERFERENCE WITH TRAFFIC SIGNALS OR CROSSWALKS.
4. CONES WILL BE 28" MINIMUM HEIGHT AND HAVE REFLECTORIZED SLEEVES FOR NIGHT WORK.
5. POLICE WILL DIRECT TRAFFIC IF NECESSARY.

NOT FOR PERMIT

JCL BARRICADE COMPANY.
2334 E. EIGHTH ST., CA 90021
Ph: (213) 622-9775
Fax: (213) 622-9790
CA Lic # 805357
TRAFFIC PLAN DRAWN BY:
ISMAEL RODRIGUEZ

PROJECT LOCATION:

OLIVE STREET
5TH TO 6TH
CITY OF LOS ANGELES, CA

LOCATION CONTACT:

MIKE TARIS
OFFICE# 818.706.8022

Project	Sheet
Date	1 OF 1
Scale: N.T.S.	

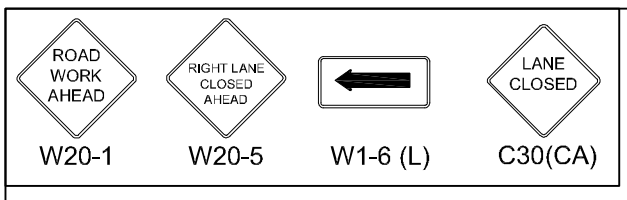

TRAFFIC CONTROL FOR:

WAERNER BROS.
"CHUCK"

FILM L.A. :
YULIZZA RAMIREZ

Permit #F00019540

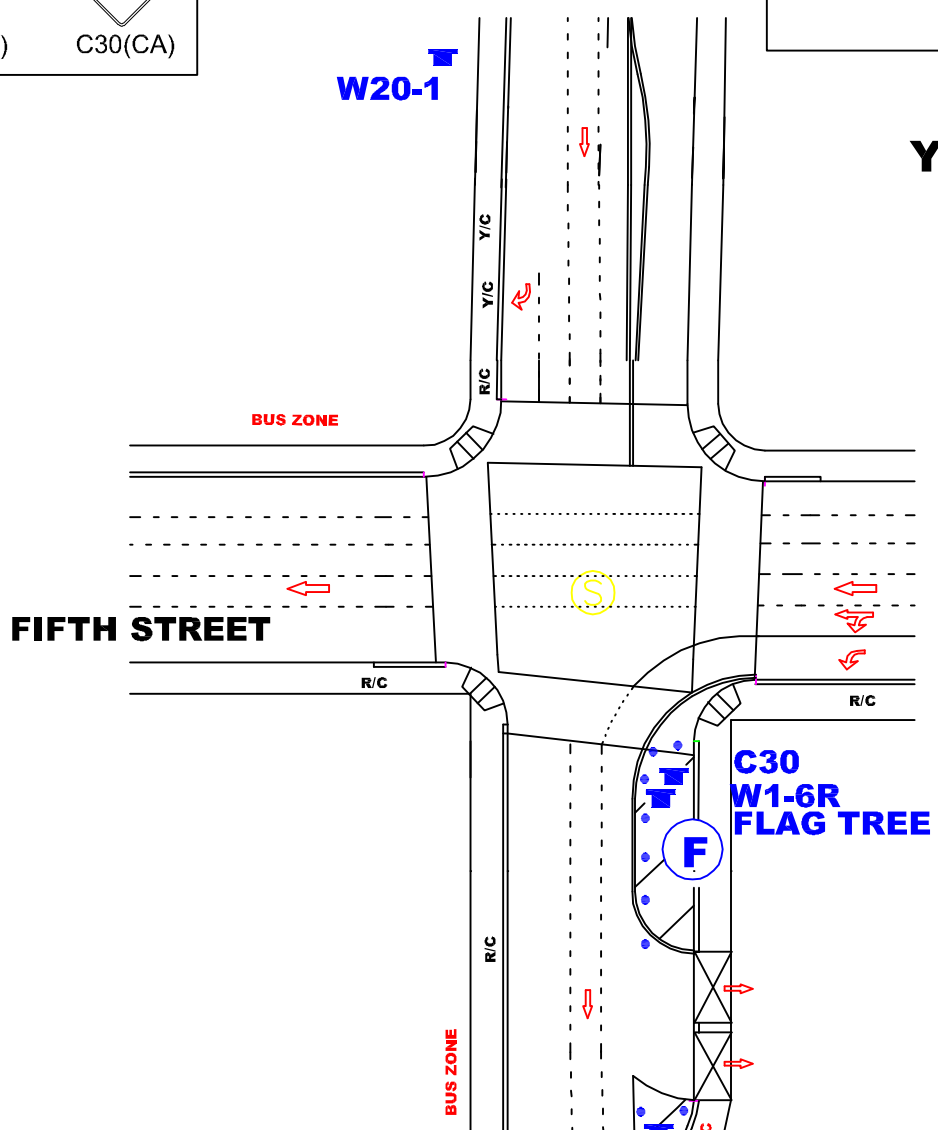

ALL TRAFFIC CONTROL WILL BE INSTALLED AND CONFORM TO THE MUTCD AND WATCH MINIMUM REQUIREMENTS

WORK ZONE TRAFFIC CONTROL PLAN GENERAL NOTES

1. **TIME/DATE: 9-1-09 FROM 04:00 HOURS TO 9-3-09 06:00 HOURS.**
2. ALL SIGNING, STRIPING, AND TRAFFIC CONTROL DEVICES SHALL CONFORM TO THE (CURRENT) STATE OF CALIFORNIA DEPARTMENT OF TRANSPORTATION (CALTRANS) STANDARD PLANS AND STANDARD SPECIFICATIONS, CALIFORNIA MUTCD, AND ANY ADDENDUMS THERETO, AND AS SHOWN ON THESE PLANS, SYMBOLS AND ABBREVIATIONS USED ARE SHOWN ON CALTRANS STANDARD PLANS A10A&B, A20A-D, AND A24A-E.
3. THERE WILL BE NO INTERFERENCE WITH TRAFFIC SIGNALS OR CROSSWALKS.
4. CONES WILL BE 28" MINIMUM HEIGHT AND HAVE REFLECTORIZED SLEEVES FOR NIGHT WORK.
5. POLICE WILL DIRECT TRAFFIC IF NECESSARY.

NOT FOR PERMIT

JCL BARRICADE COMPANY.
2334 E. EIGHTH ST., CA 90021
Ph: (213) 622-9775
Fax: (213) 622-9790
CA Lic # 805357
TRAFFIC PLAN DRAWN BY:
ISMAEL RODRIGUEZ

PROJECT LOCATION:

GRAND AVENUE
5TH TO 6TH
CITY OF LOS ANGELES, CA

LOCATION CONTACT:

MIKE TARIS
OFFICE# 818.706.8022

Project	Sheet
Date	1 OF 1
Scale: N.T.S.	

SPECIAL FILMING CONDITIONS
RESIDENTIAL/COMMERCIAL AREAS OF
DOWNTOWN METROPOLITAN LOS ANGELES

The Special Filming Conditions described below will be included in the terms and conditions of permits issued for filming in this area and are in addition to the standard terms and conditions applicable to filming permits generally. While these Special Filming Conditions will be included as terms if a permit for filming in this area is issued, they are not intended to, and do not, establish the criteria or standards for determining whether or not a particular permit (or permits) will be issued for this area. The decision whether or not a particular permit (or permits) will be issued is vested in the discretion of the appropriate City or County department or their designees (including FilmL.A., Inc.), to be exercised consistent with public health, safety and general welfare, and applicable land-use ordinances.

The Downtown Los Angeles Central Business District is occupied by commercial/industrial businesses, as well as residential properties. There are also many popular hotels in the downtown area frequented by visitors taking advantage of our city's cultural, historical and recreational venues.

In order to better balance the concerns of business/commerce and provide for the residential aspects of this area of Los Angeles, FilmL.A. has developed the following Special Filming Conditions. Your cooperation in adhering to the Conditions will ensure the industry's continued access to these vitally important filming sites.

NOTE: THE FOLLOWING SPECIAL FILMING CONDITIONS DO NOT APPLY TO THOSE AREAS ZONED AS "LIGHT MANUFACTURING/PARKING" OR "HEAVY MANUFACTURING".

- **All filming activities (including parking of production equipment, cast/crew parking, catering, and preparation/strike) within 200 feet of any residential building (including hotels) are not permitted between the hours of 10 p.m. and 7 a.m. unless first approved by FilmL.A.** through the approved Filming Survey procedure and indicated on the permit.

- **Low level helicopter activity within ½ of a mile of residential buildings and taking place between the hours of 10:00 p.m. and 7:00 a.m. will not be allowed.**

- **All low-flying helicopter work in the vicinity of buildings, especially residential structures, requires the Federal Aviation Administration (FAA) reviewed and accepted plan of activities also to be filed with FilmL.A.**

- **Notification of the representatives of residents, merchants and businesses within 500 feet of all filming activities should be done 48 hours in advance of filming or substantial prep work, time permitting.** Additional notification beyond a distance of 500 feet may be required for permits requesting extraordinary filming activities, to be determined by FilmL.A.

- **Due to the congestion from normal commuter traffic, Intermittent Traffic Control (ITC) is generally not permitted on weekdays between the hours of 7:00 a.m. - 9:00 a.m. and 3:00 p.m. - 7:00 p.m.**

- **Production companies are required to completely remove all trash, food, cardboard boxes, etc.** from the general vicinity at the end of each filming day. Food should **NOT** be given directly to the homeless persons in the area; if a production company wishes to donate food, it

FilmL.A. Inc. NOT A PERMIT

should be delivered to missions or groups in the area which are designated and sanctioned to distribute food and other supplies to the homeless. Production companies will be held responsible for the actions of catering companies contracted to provide food for cast and crew.

- **All of the Special Conditions referenced herein apply to filming in or near the 2nd and 3rd Street tunnels.** All filming activities within the tunnels between the hours of 10:00 p.m. and 7:00 a.m. must be contained to areas at least 100 feet from tunnel openings, unless signature approval is obtained from affected residential buildings near the tunnel entrances, and indicated on the permit. The activities may not be audible beyond tunnel openings, and lighting may not illuminate or affect any nearby buildings.

In addition to the conditions referenced above, production companies must adhere to the following conditions when filming on Lower Grand Avenue between General Thaddeus Kosciusko (GTK) Way and 4th Street:

- **The walls of Lower Grand Avenue are private property** and may not be dressed, painted, or used in any way unless permission is granted by the representative of the affected property. The following are the names and phone numbers of the most affected building representatives:

o Museum of Contemporary Art (MOCA)	Cari Stafford	213.621.2766
o One California Plaza, (Maguire Properties)	Natalie Park	213.687.2284
o Two California Plaza, (Maguire Properties)	Natalie Park	213.687.2284
o Wells Fargo Center (Maguire Properties)	Holly Mattan	213.253.4297
o Omni Hotel	Dan Pietrowski	213.617.3300
o Museum Tower & Grande Promenade	Aaron Bazile	213.229.9777
o Angelus Plaza	Joan Marke	213.623.4352

- **Blocking of loading docks or parking garage entrances and exits is strictly prohibited.**

- **No special effects, including smoke, steam or fog may occur on Lower Grand Avenue** without first obtaining clearance from the appropriate building contacts and maintenance engineers. Contact must be made at least **48 hours prior** to the proposed effect(s) unless appropriate, prior notifications to designated property management representatives have been made.

- **Generators may not be placed on the enclosed portion of Lower Grand Avenue. Suggested areas for generator placement are:**

1. the curb lane of 4th Street at least 200 ft east of Lower Grand Avenue;
2. the curb lane of 4th Street west of Lower Grand Avenue beyond the left turn lane; or
3. the center of Lower Grand Avenue directly under the openings to Upper Grand Avenue.

- **Companies must obtain property contact approval prior to covering or removing any building signage** and must replace removed/covered signs with temporary signage similar to the originals. If directional or street signage is removed, the production company must provide **complete directional signage** in the surrounding area, with emphasis on alternate parking entrances and exits. **Street signs may only be removed with FilmL.A. approval.**

- **Any filming activities requested and approved with less than 48-hour notification may not interfere with other ongoing activities in the area.**

FILM L.A. INC. NOT A PERMIT

SPECIAL FILMING CONDITIONS
RESIDENTIAL/COMMERCIAL AREAS OF
DOWNTOWN METROPOLITAN LOS ANGELES

The Special Filming Conditions described below will be included in the terms and conditions of permits issued for filming in this area and are in addition to the standard terms and conditions applicable to filming permits generally. While these Special Filming Conditions will be included as terms if a permit for filming in this area is issued, they are not intended to, and do not, establish the criteria or standards for determining whether or not a particular permit (or permits) will be issued for this area. The decision whether or not a particular permit (or permits) will be issued is vested in the discretion of the appropriate City or County department or their designees (including FilmL.A., Inc.), to be exercised consistent with public health, safety and general welfare, and applicable land-use ordinances.

The Downtown Los Angeles Central Business District is occupied by commercial/industrial businesses, as well as residential properties. There are also many popular hotels in the downtown area frequented by visitors taking advantage of our city's cultural, historical and recreational venues.

In order to better balance the concerns of business/commerce and provide for the residential aspects of this area of Los Angeles, FilmL.A. has developed the following Special Filming Conditions. Your cooperation in adhering to the Conditions will ensure the industry's continued access to these vitally important filming sites.

NOTE: THE FOLLOWING SPECIAL FILMING CONDITIONS DO NOT APPLY TO THOSE AREAS ZONED AS "LIGHT MANUFACTURING/PARKING" OR "HEAVY MANUFACTURING".

- **All filming activities (including parking of production equipment, cast/crew parking, catering, and preparation/strike) within 200 feet of any residential building (including hotels) are not permitted between the hours of 10 p.m. and 7 a.m. unless first approved by FilmL.A.** through the approved Filming Survey procedure and indicated on the permit.

- **Low level helicopter activity within ½ of a mile of residential buildings and taking place between the hours of 10:00 p.m. and 7:00 a.m. will not be allowed.**

- **All low-flying helicopter work in the vicinity of buildings, especially residential structures, requires the Federal Aviation Administration (FAA) reviewed and accepted plan of activities also to be filed with FilmL.A.**

- **Notification of the representatives of residents, merchants and businesses within 500 feet of all filming activities should be done 48 hours in advance of filming or substantial prep work, time permitting.** Additional notification beyond a distance of 500 feet may be required for permits requesting extraordinary filming activities, to be determined by FilmL.A.

- **Due to the congestion from normal commuter traffic, Intermittent Traffic Control (ITC) is generally not permitted on weekdays between the hours of 7:00 a.m. - 9:00 a.m. and 3:00 p.m. - 7:00 p.m.**

- **Production companies are required to completely remove all trash, food, cardboard boxes, etc.** from the general vicinity at the end of each filming day. Food should **NOT** be given directly to the homeless persons in the area; if a production company wishes to donate food, it

FilmL.A. Inc. NOT A PERMIT

should be delivered to missions or groups in the area which are designated and sanctioned to distribute food and other supplies to the homeless. Production companies will be held responsible for the actions of catering companies contracted to provide food for cast and crew.

- **All of the Special Conditions referenced herein apply to filming in or near the 2nd and 3rd Street tunnels.** All filming activities within the tunnels between the hours of 10:00 p.m. and 7:00 a.m. must be contained to areas at least 100 feet from tunnel openings, unless signature approval is obtained from affected residential buildings near the tunnel entrances, and indicated on the permit. The activities may not be audible beyond tunnel openings, and lighting may not illuminate or affect any nearby buildings.

In addition to the conditions referenced above, production companies must adhere to the following conditions when filming on Lower Grand Avenue between General Thaddeus Kosciusko (GTK) Way and 4th Street:

- **The walls of Lower Grand Avenue are private property** and may not be dressed, painted, or used in any way unless permission is granted by the representative of the affected property. The following are the names and phone numbers of the most affected building representatives:

o Museum of Contemporary Art (MOCA)	Cari Stafford	213.621.2766
o One California Plaza, (Maguire Properties)	Natalie Park	213.687.2284
o Two California Plaza, (Maguire Properties)	Natalie Park	213.687.2284
o Wells Fargo Center (Maguire Properties)	Holly Mattan	213.253.4297
o Omni Hotel	Dan Pietrowski	213.617.3300
o Museum Tower & Grande Promenade	Aaron Bazile	213.229.9777
o Angelus Plaza	Joan Marke	213.623.4352

- **Blocking of loading docks or parking garage entrances and exits is strictly prohibited.**

- **No special effects, including smoke, steam or fog may occur on Lower Grand Avenue** without first obtaining clearance from the appropriate building contacts and maintenance engineers. Contact must be made at least **48 hours prior** to the proposed effect(s) unless appropriate, prior notifications to designated property management representatives have been made.

- **Generators may not be placed on the enclosed portion of Lower Grand Avenue. Suggested areas for generator placement are:**

1. the curb lane of 4th Street at least 200 ft east of Lower Grand Avenue;
2. the curb lane of 4th Street west of Lower Grand Avenue beyond the left turn lane; or
3. the center of Lower Grand Avenue directly under the openings to Upper Grand Avenue.

- **Companies must obtain property contact approval prior to covering or removing any building signage** and must replace removed/covered signs with temporary signage similar to the originals. If directional or street signage is removed, the production company must provide **complete directional signage** in the surrounding area, with emphasis on alternate parking entrances and exits. **Street signs may only be removed with FilmL.A. approval.**

- **Any filming activities requested and approved with less than 48-hour notification may not interfere with other ongoing activities in the area.**

FILM L.A. INC. NOT A PERMIT